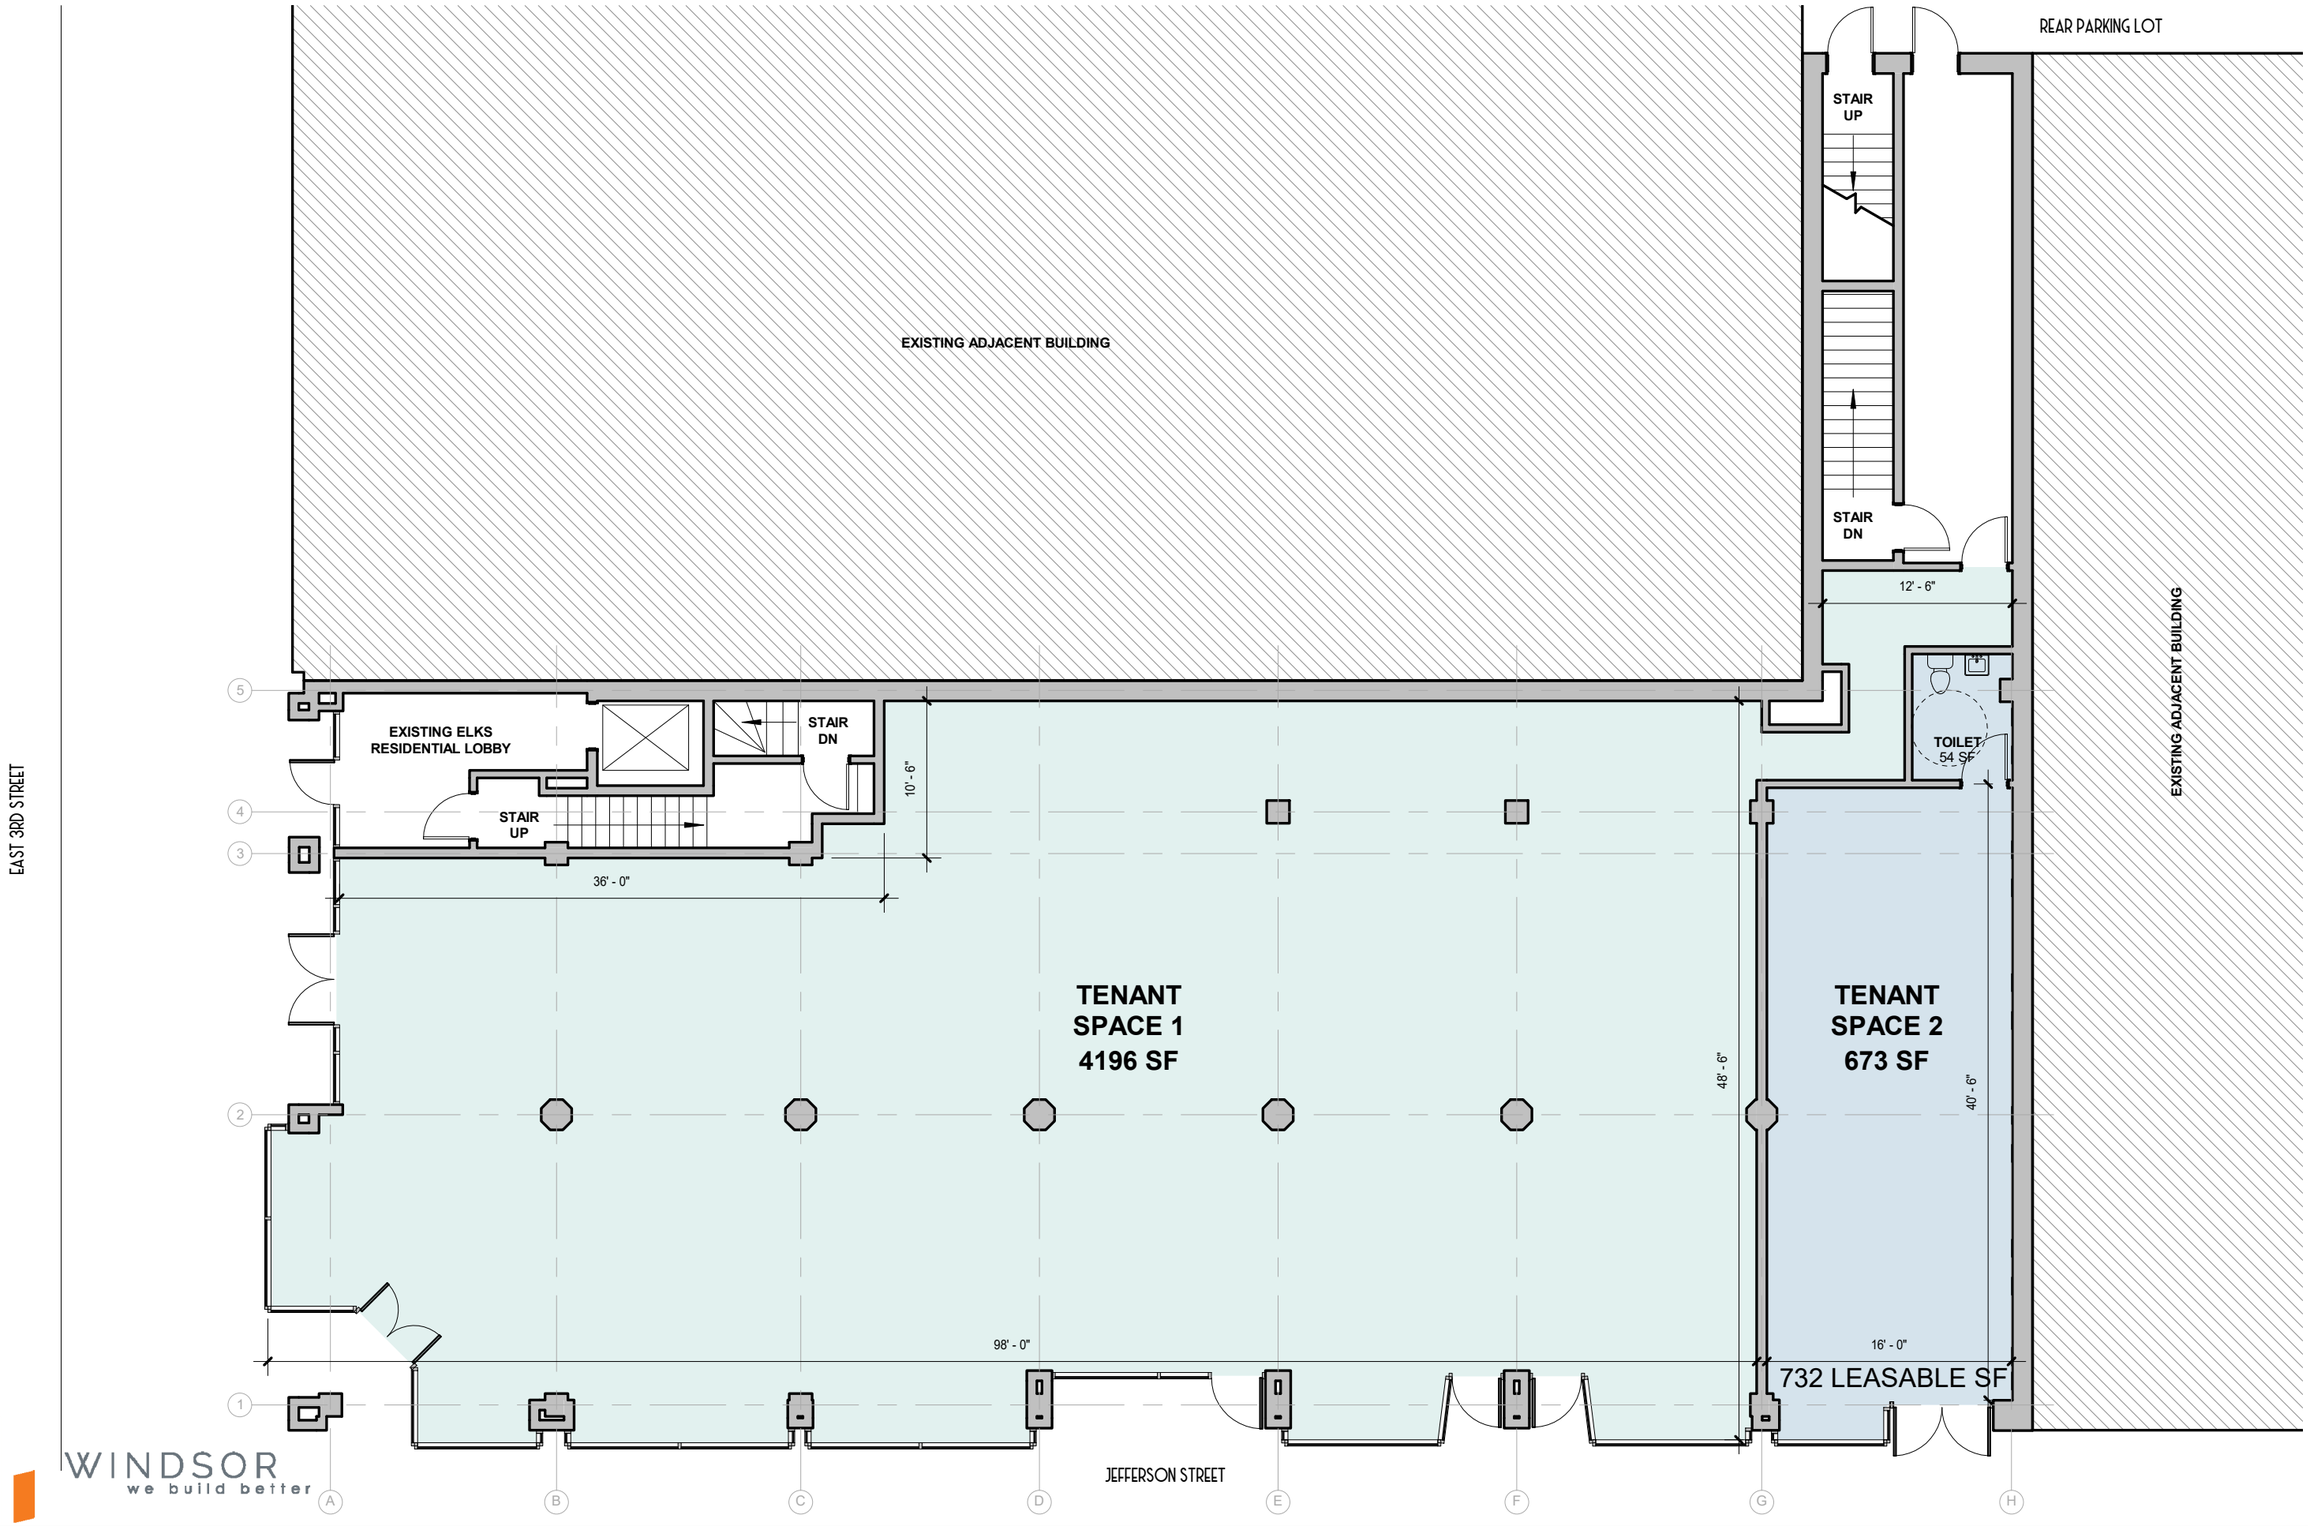


WINDSOR
we build better

ELKS BUILDING - DAYTON OHIO | OCTOBER 28, 2020

FIRST FLOOR PLAN

SCALE: 1" = 10'-0"

1.0